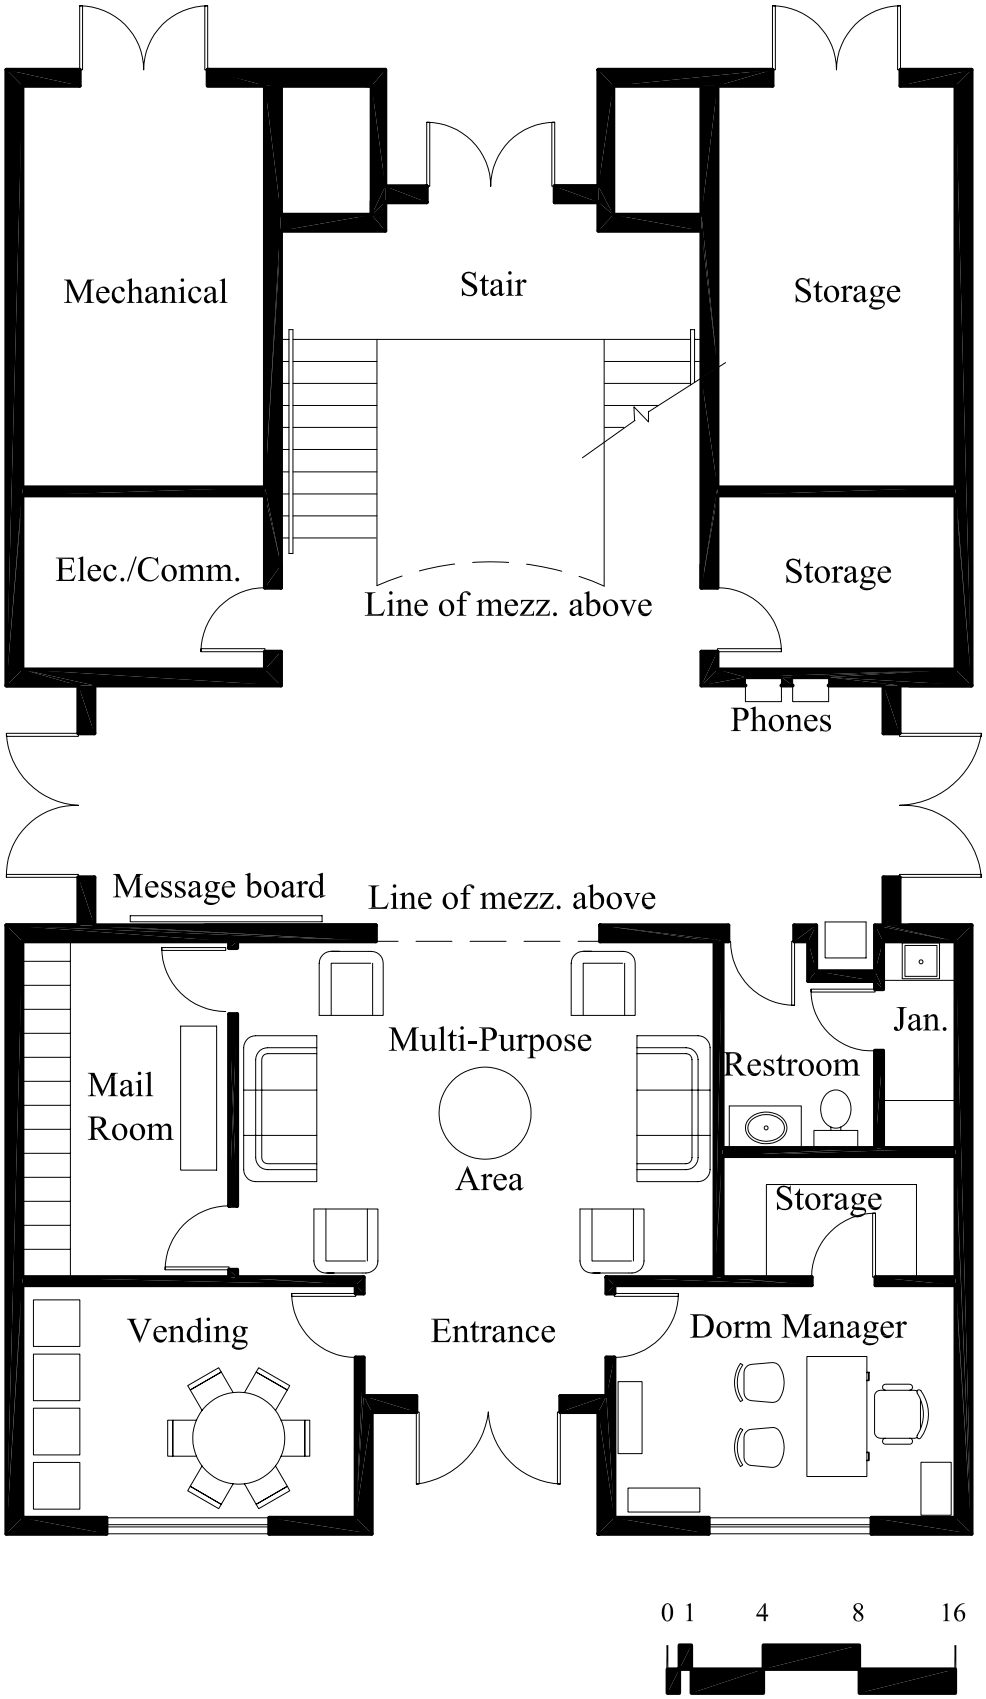
Mechanical
Stair
Storage
Elec./Comm.
Line of mezz. above
Storage
Phones
Message board
Line of mezz. above
Jan.
Multi-Purpose
Restroom
Mail
Room
Area
Storage
Vending
Entrance
Dorm Manager
0 1
4
8
16