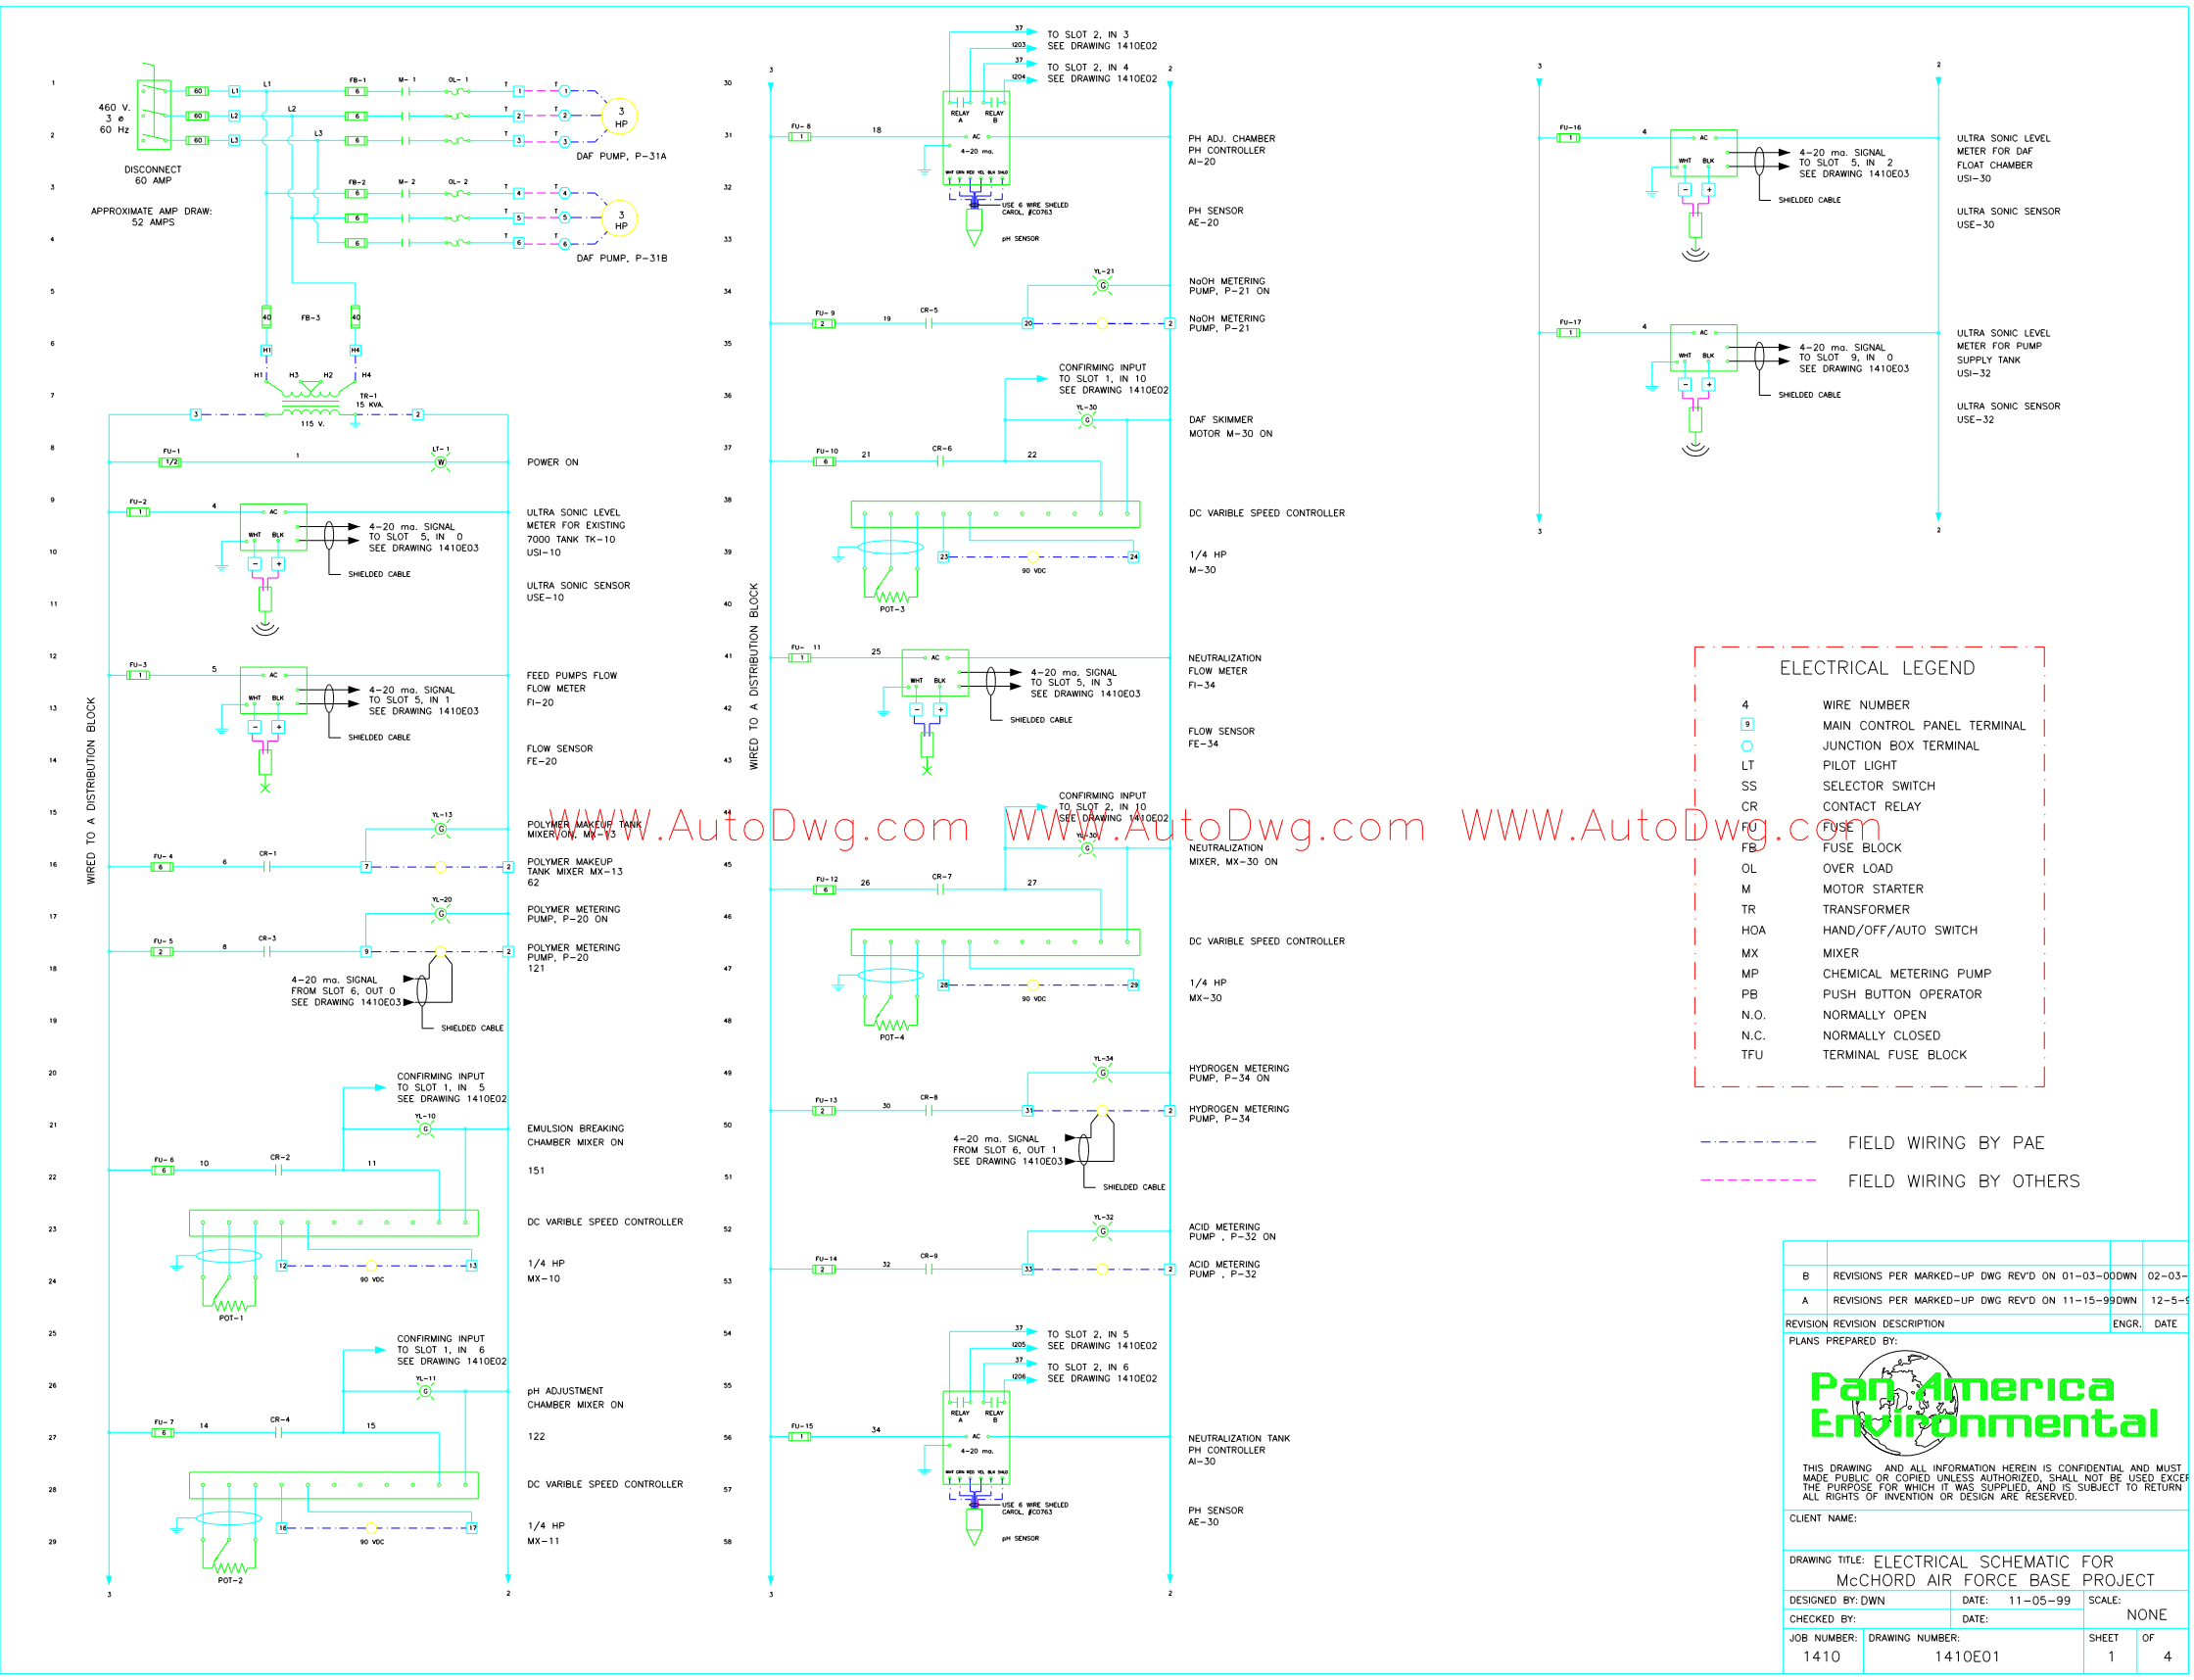

ELECTRICAL LEGEND

4	WIRE NUMBER
9	MAIN CONTROL PANEL TERMINAL
○	JUNCTION BOX TERMINAL
LT	PILOT LIGHT
SS	SELECTOR SWITCH
CR	CONTACT RELAY
FU	FUSE
FB	FUSE BLOCK
OL	OVER LOAD
M	MOTOR STARTER
TR	TRANSFORMER
HOA	HAND/OFF/AUTO SWITCH
MX	MIXER
MP	CHEMICAL METERING PUMP
PB	PUSH BUTTON OPERATOR
N.O.	NORMALLY OPEN
N.C.	NORMALLY CLOSED
TFU	TERMINAL FUSE BLOCK

FIELD WIRING BY PAE

FIELD WIRING BY OTHERS

WWW.AutoDwg.com WWW.AutoDwg.com WWW.AutoDwg.com

REVISION	REVISION DESCRIPTION	ENGR.	DATE
B	REVISIONS PER MARKED-UP DWG REV'D ON 01-03-00	DWN	02-03-
A	REVISIONS PER MARKED-UP DWG REV'D ON 11-15-99	DWN	12-5-9

PLANS PREPARED BY:

Pan America Environmental

THIS DRAWING AND ALL INFORMATION HEREIN IS CONFIDENTIAL AND MUST MADE PUBLIC OR COPIED UNLESS AUTHORIZED, SHALL NOT BE USED EXCEP THE PURPOSE FOR WHICH IT WAS SUPPLIED, AND IS SUBJECT TO RETURN ALL RIGHTS OF INVENTION OR DESIGN ARE RESERVED.

CLIENT NAME:

DRAWING TITLE: ELECTRICAL SCHEMATIC FOR McCHORD AIR FORCE BASE PROJECT

DESIGNED BY: DWN	DATE: 11-05-99	SCALE: NONE	
CHECKED BY:	DATE:		
JOB NUMBER: 1410	DRAWING NUMBER: 1410E01	SHEET 1	OF 4