REVISIONS			
LTR	DESCRIPTION	DATE	APPROVED

DETAIL 1

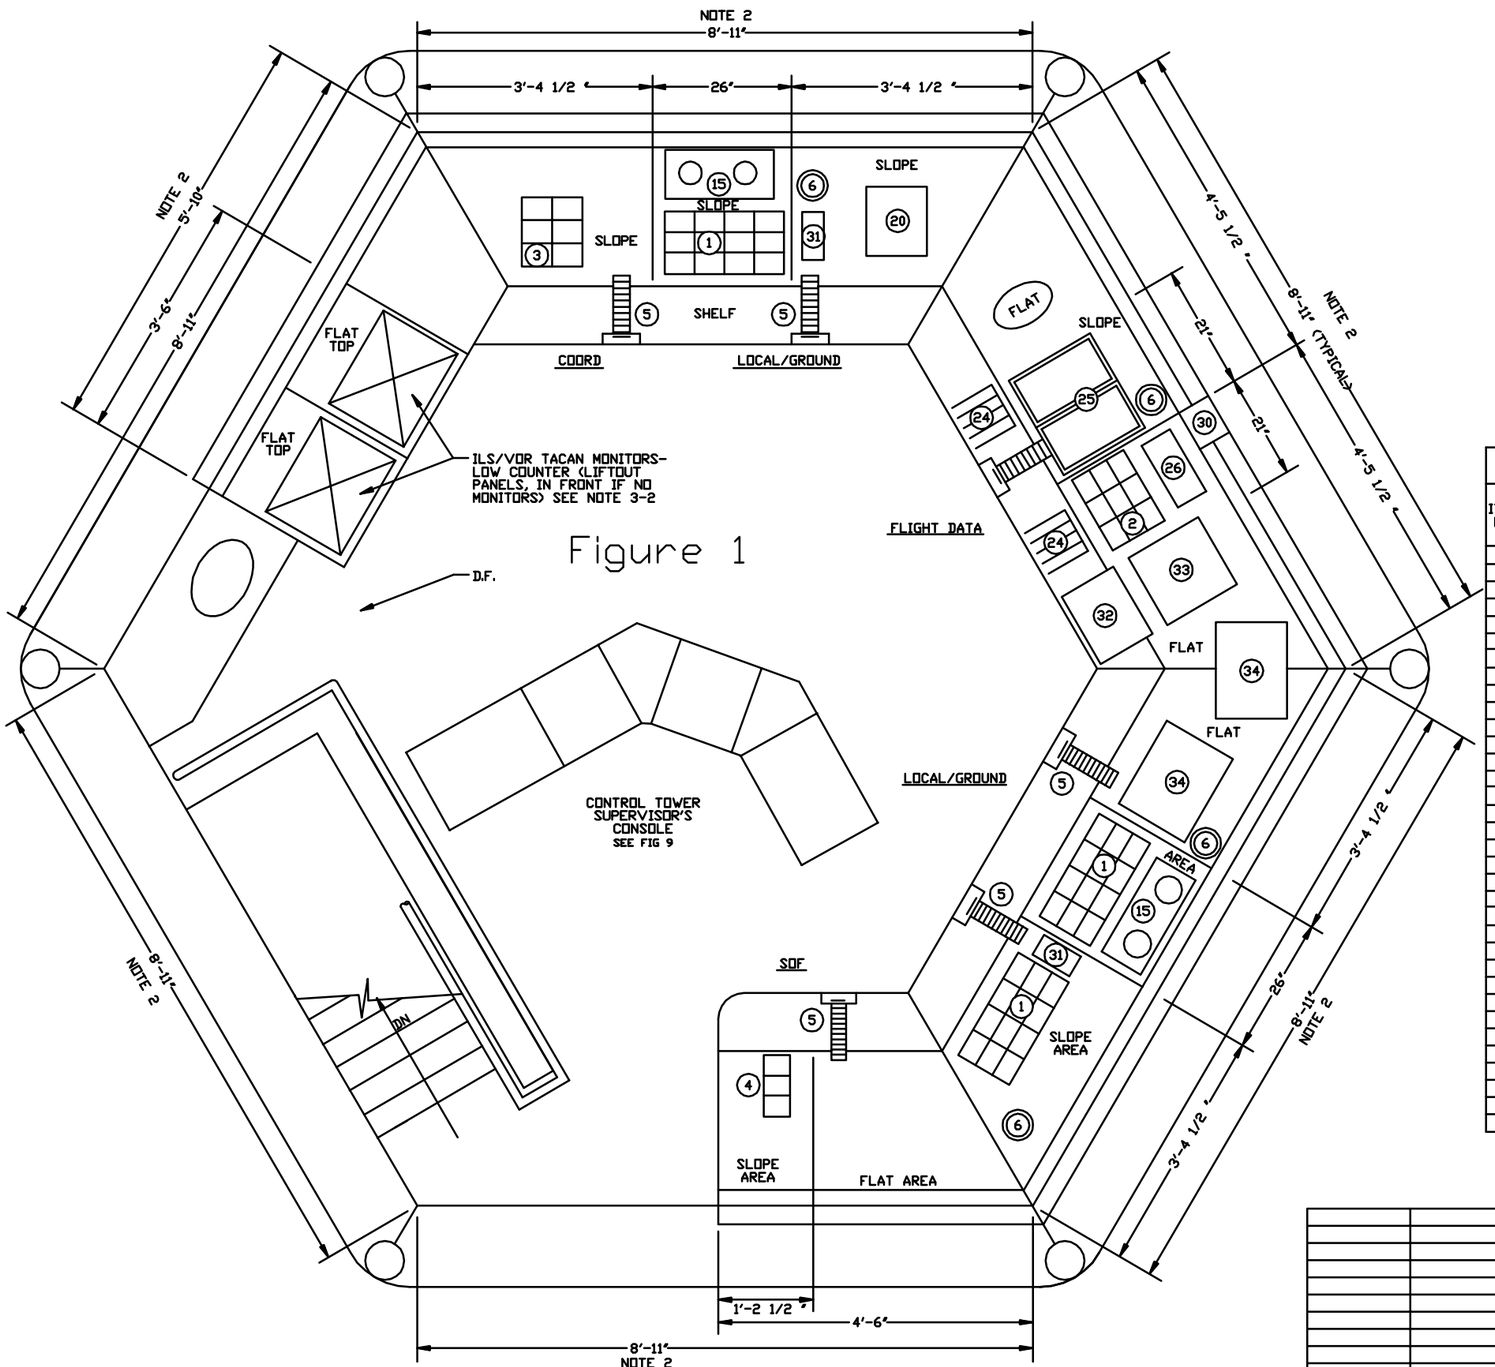

FIGURE 1

GENERAL NOTES:

1. THIS SHEET SHOWS GENERAL LOCATION OF EQUIPMENT TO BE INSTALLED BY OTHERS.
2. SITE ADAPT ALL DIMENSIONS ON THIS SHEET.
3. ALL THE GOVERMENT FURNISHED EQUIPMENT MUST BE FIELD VERIFIED AND COORDINATED WITH THE AIR TRAFFIC CONTROL TOWER CHIEF CONTROLLER AND STAFF PRIOR TO ISTALLATION.

CONSOLE EQUIPMENT KEY

ITEM NO.	DESCRIPTION	POSITION LOC	GRN	FD	SPV	COOR	SUF	FACE PANEL SIZE (LXWXD)	QTY	REMARKS
1	12 MODULE KEY SYSTEM	X	X		X			21"X12 1/2 "X3"	3	ALUM FRAME PROVIDED WITH KEY SYSTEM
2	9 MODULE KEY SYSTEM			X				15 3/4 "X2 1/2 "X3"	1	
3	6 MODULE KEY SYSTEM					X		10 1/2 "X12 1/2 "X3"	1	
4	3 MODULE KEY SYSTEM						X	7 1/4 "X10 1/2 "X3"	1	
5	HEADSET JACK UNIT (RECESS)	X	X	X	X	X	X	4"X1 1/2 "X12"	6	
6	POSITION SPEAKER	X	X	X	X	X		5 1/2 " D	6	
7	ILS MON PNL-C8826, GRN 27							19 1/2 "x13 1/2 "		TO BE INSTALLED VERTICALLY UNDER FLAT TOP COUNTER
8	ILS MON PNL-C8826, GRN 29							19"x10 1/2 "		
9	ILS INTERLOCK PANEL							19"x3 1/2 "		
10	TACAN MONITOR ONL C2234							19"x14"x14"		
11	VOR MONITOR PNL-342B							19"x14"x3 1/2 "		
12	VOR MONITOR PNL-474A							19"x14" 5 1/4 "		
13	VOR MONITOR PNL-422A							19"x14"x3 1/2 "		
14	DBRITE REMOTE CONTROL UNIT							16" X 8"		
15	WIND INDICATOR PNL	X	X					19"x7" (APPROX)	2 sets	TO BE INSTALLED IN TURRET AT LOCAL/GROUND POSITION
16	WIND SELECTOR PNL							19"X3 1/2 "	1	
17	RECORDER MONITOR PNL							19"X4 3/4 "	1	
18	ELECTROWRITER							9"X15"		SURFACE MTD
19	B/U PNL (MULTI-CHANNEL)							19"X7"	1	
20	FIELD LIGHTING PNL							19"X15 1/2 "X6 1/2 "	1	FIELD VERIFY SIZE FIELD VERIFY LOCATION
21	ATIS REMOTE UNIT							4"X5"	1	
22	FDEP ANK UNIT							14 1/2 "X10 1/2 "	1	RECESS IN WRITING SHELF SEE DETAIL
23	FDEP PRINTER							16 1/4 "X12 3/8 "		SURFACE MTD
24	FLIGHT STRIP STORAGE BIN			X				8" X 2"	2	
25	FLIGHT PROGRESS BOARD			X				18 3/4 "X16"	1	
26	CRASH PHONE CRADLE/PNL			X				12 17/32"X6"	1	FIELD VERIFY SIZE
27	BAIL-OUT ALARM SWITCH			X				5"X2"	1	FIELD VERIFY SIZE
28	SPOTLIGHT DIMMER CONTROL	SEE REMARKS						———	3	EXACT LOC. DETERM @ SITE
29	THEATER LIGHT (OPNG:8 3/16"X4 5/8	X	X	X				9 3/8 "X5 3/4 "X3 1/2 "		
30	CLOCK							IN BOX ENCL.		TO BE SET ON 5" SHELF
31	REQUEST/ACKNOWLEDGE	X	X					3 3/4 "X8"X11 1/2 "		
32	FDIO-REPL ALPHA-NUM KEYBOARD							10 1/2 "X14 1/2 "X3 1/4 "	1	
33	FDIO-CRT MONITOR							14 1/2 "X14 1/2 "X14 1/2 "	1	
34	FDIO-REPL FLT STRIP PTR							13 1/4 "X17"X7"	2	1 IN USE + HOT BACKUP

DISTRIBUTION AUTHORIZED TO U.S. GOVERNMENT AGENCIES AND THEIR CONTRACTORS; FOR ADMINISTRATIVE OR OPERATIONAL USE, 1 MAY 1986. OTHER REQUESTS FOR THIS DOCUMENT SHALL BE REFERRED TO 38 MSS/EGD.

NEXT ASSEMBLY | USED ON
APPLICATION

UNLESS OTHERWISE SPECIFIED DIMENSIONS ARE IN INCHES-TOLERANCES ON FRACTIONS ± DECIMALS .XX± .XXX± ANGLES ±

DR JUDD 17 MAY 95
CHK NELSON 17 MAY 95
ENG
AIR FORCE AUTHENTICATION O'PECKO 17 MAY 95
AIR FORCE RELEASE

U.S. AIR FORCE
38 ENGINEERING INSTALLATION WING (AFMC)
38 MSS/EGD TINKER AFB, OK 73145-2713

TITLE
AIR TRAFFIC CONTROL TOWER
WRAP AROUND CONSOLE
MCP PROGRAM

SIZE	AIR FORCE CODE IDENT NO	DRAWING NO.
D	14941	SK SCCS-3

SCALE NONE SKSCCS01.DGN SHEET 1 OF 8