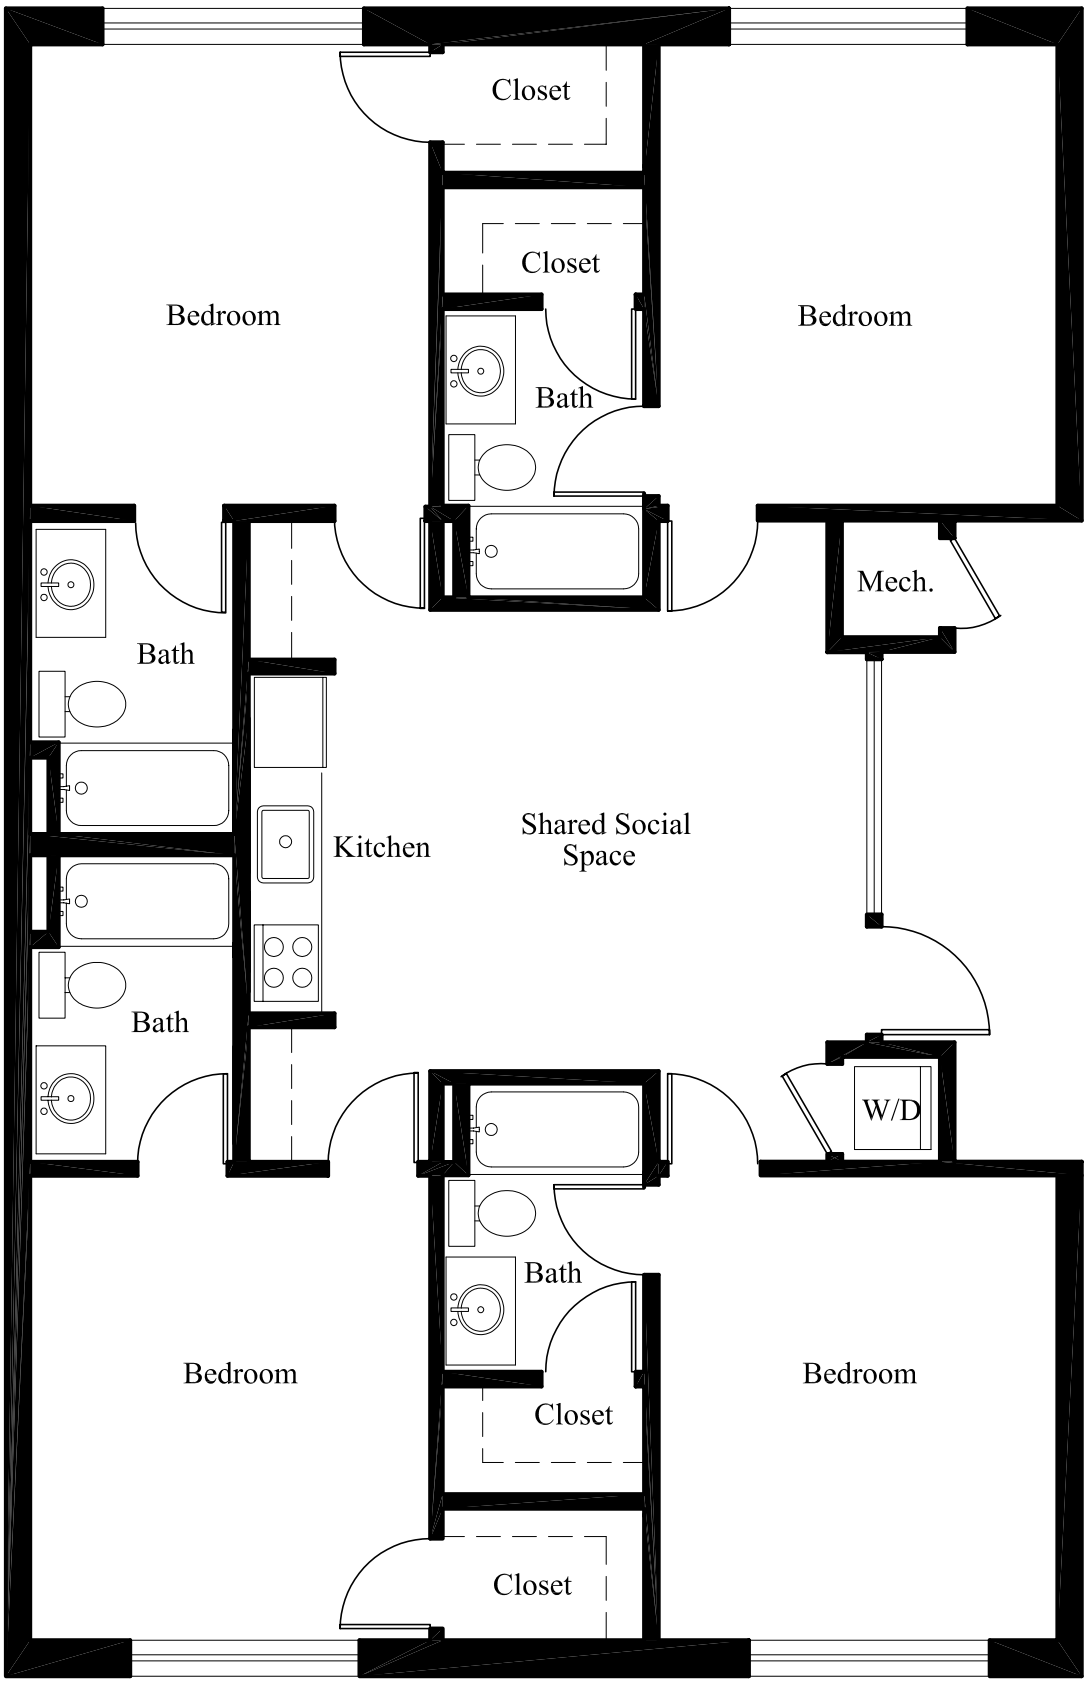
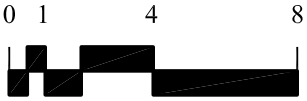
Net Living Area 13.2 m^2