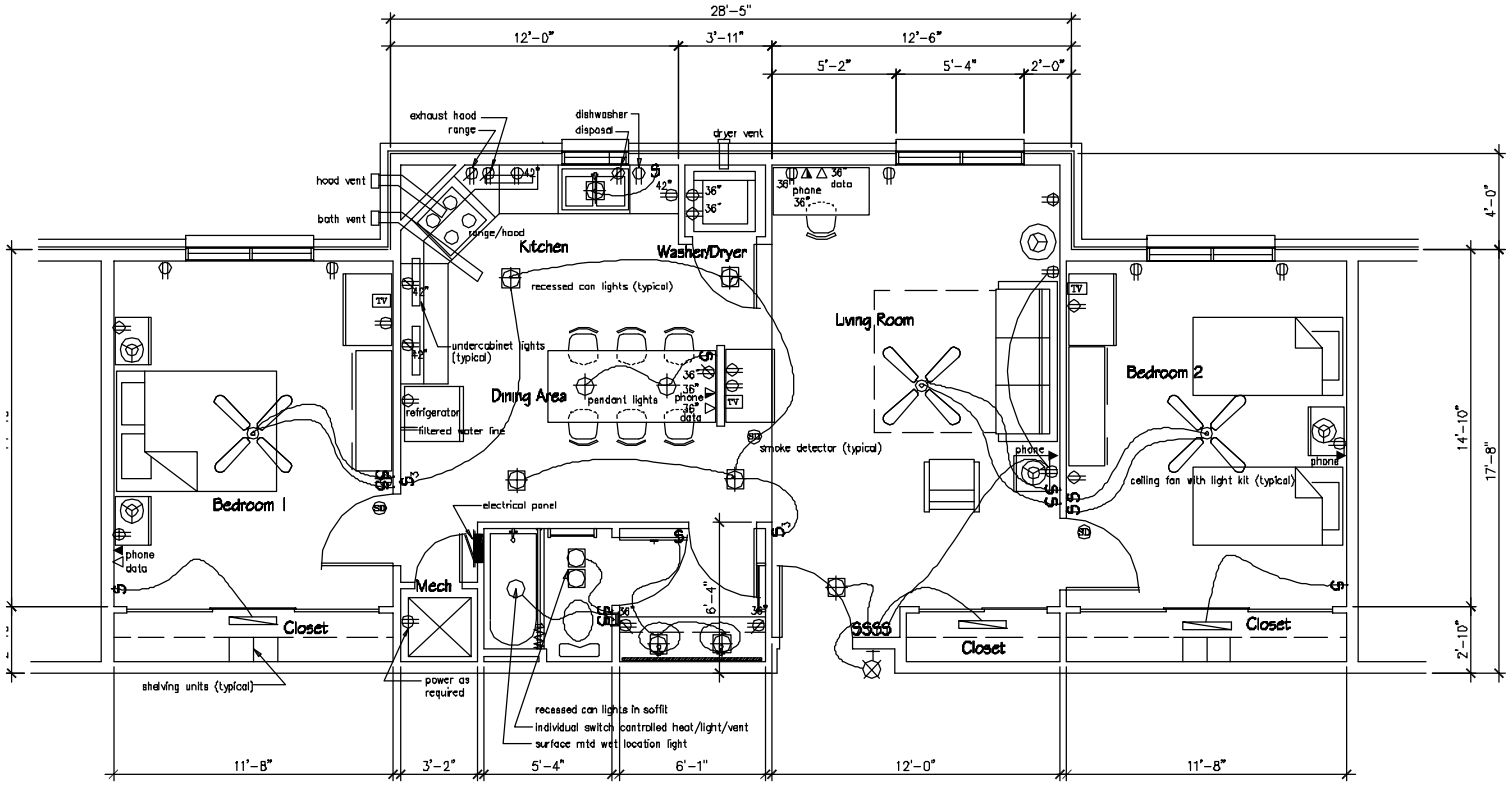
28'-5"
12'-0"
3'-11"
12'-6"
5'-2"
5'-4"
2'-0"
exhaust hood
range
dishwasher
disposal
dryer vent
hood vent
bath vent
range/hood
Kitchen
Washer/Dryer
recessed can lights (typical)
undercabinet lights (typical)
refrigerator
filtered water line
Dining Area
pendant lights
phone
data
smoke detector (typical)
Living Room
Bedroom 2
ceiling fan with light kit (typical)
Bedroom 1
electrical panel
Mech
Closet
shelving units (typical)
power as required
recessed can lights in soffit
individual switch controlled heat/light/vent
surface mtd wet location light
4'-0"
14'-10"
17'-8"
2'-10"
11'-8"
3'-2"
5'-4"
6'-1"
12'-0"
11'-8"